* NOTE: MATCH EXISTING DIMENSIONS

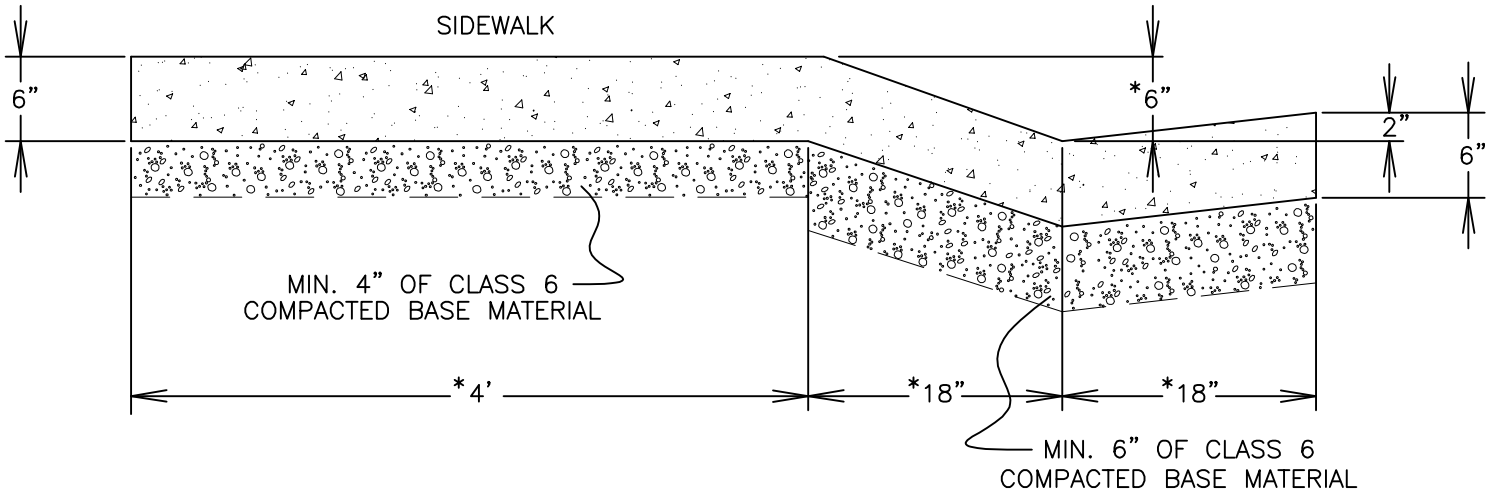

*FOR USE IN RESTORING EXISTING FACILITIES ONLY, NOT FOR NEW CONSTRUCITON.

MOUNTABLE CURB AND GUTTER WITH SIDEWALK

CITY OF CAÑON CITY
ENGINEERING DEPARTMENT

STANDARD DETAIL

S-5

REVISED: OCTOBER 2003

S-5